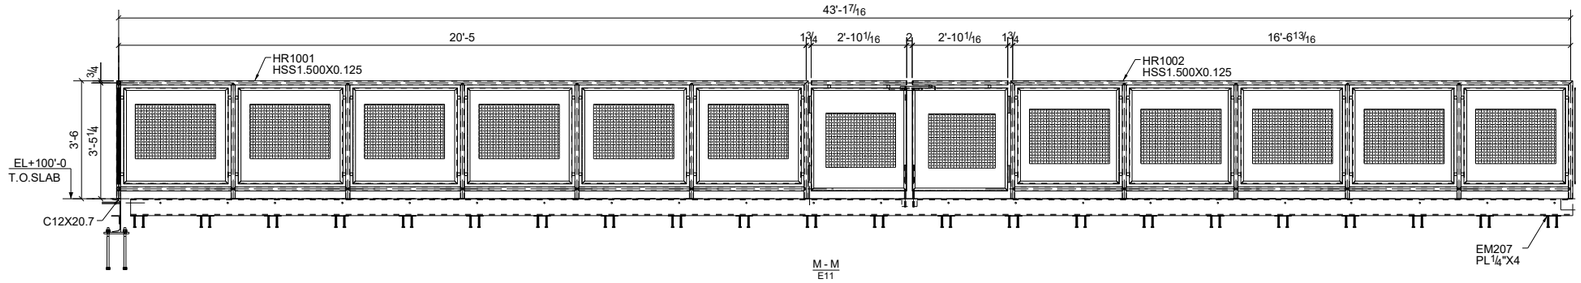

M - M
E11

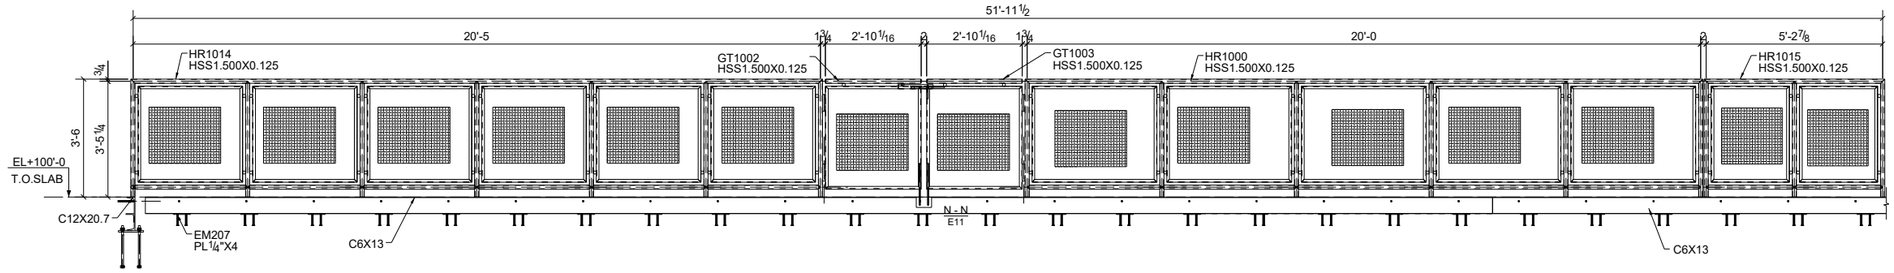

N - N
E11

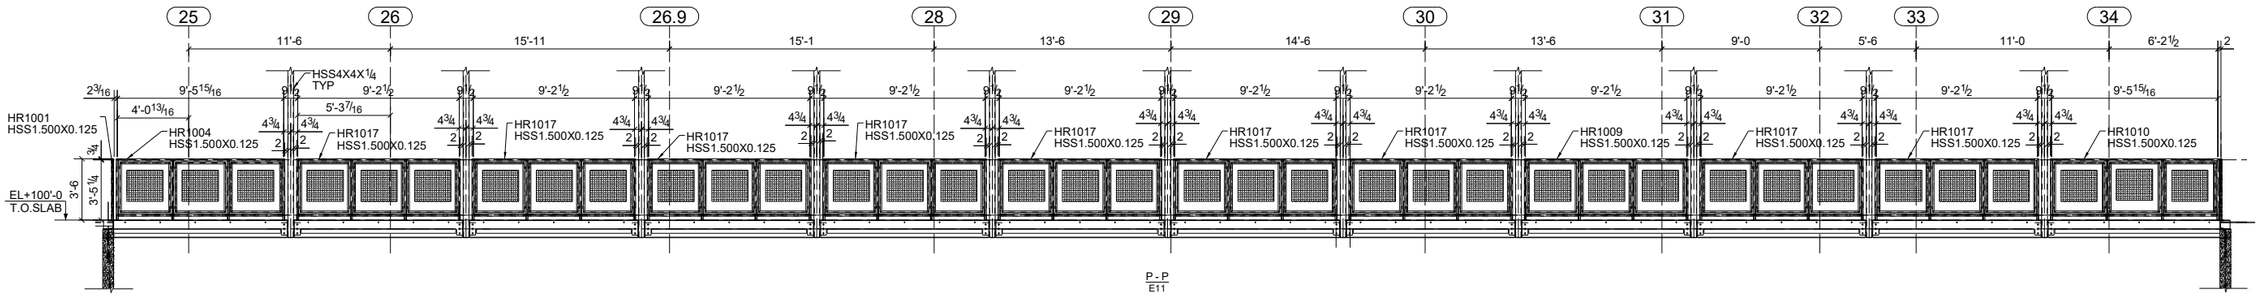

P - P
E11

Mc Nichols as square woven lock crimp weave, 2"x2" opening ,0 .375" thick TYP

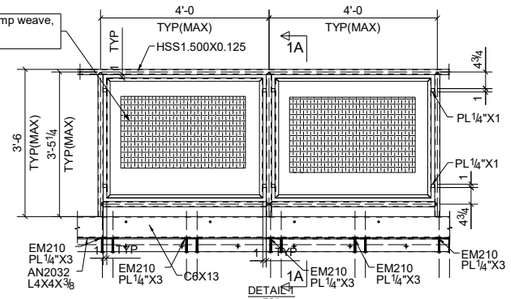

DETAIL 1
ES2

(TYP DETAIL OF GUARDRAIL)

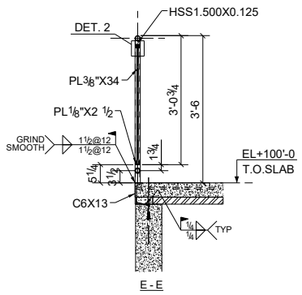

E - E

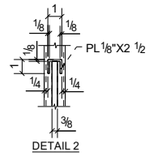

DETAIL 2

Mc Nichols as square woven lock crimp weave, 2"x2" opening ,0 .375" thick TYP

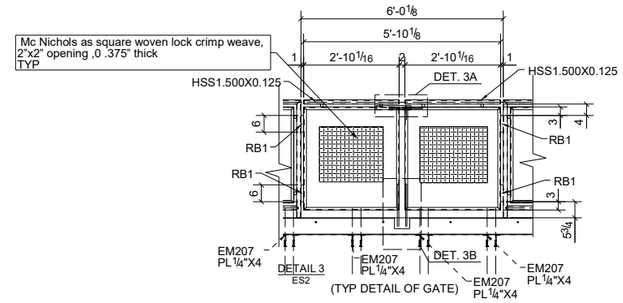

(TYP DETAIL OF GATE)

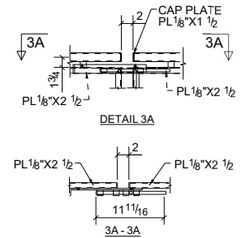

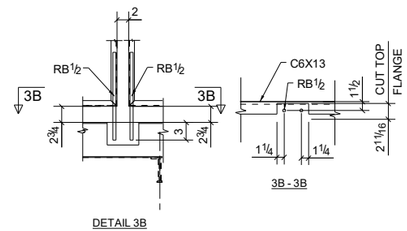

DETAIL 3B

3B - 3B

Tekla structures